© COPYRIGHT 2018
Electric Cable Duct Systems P/L

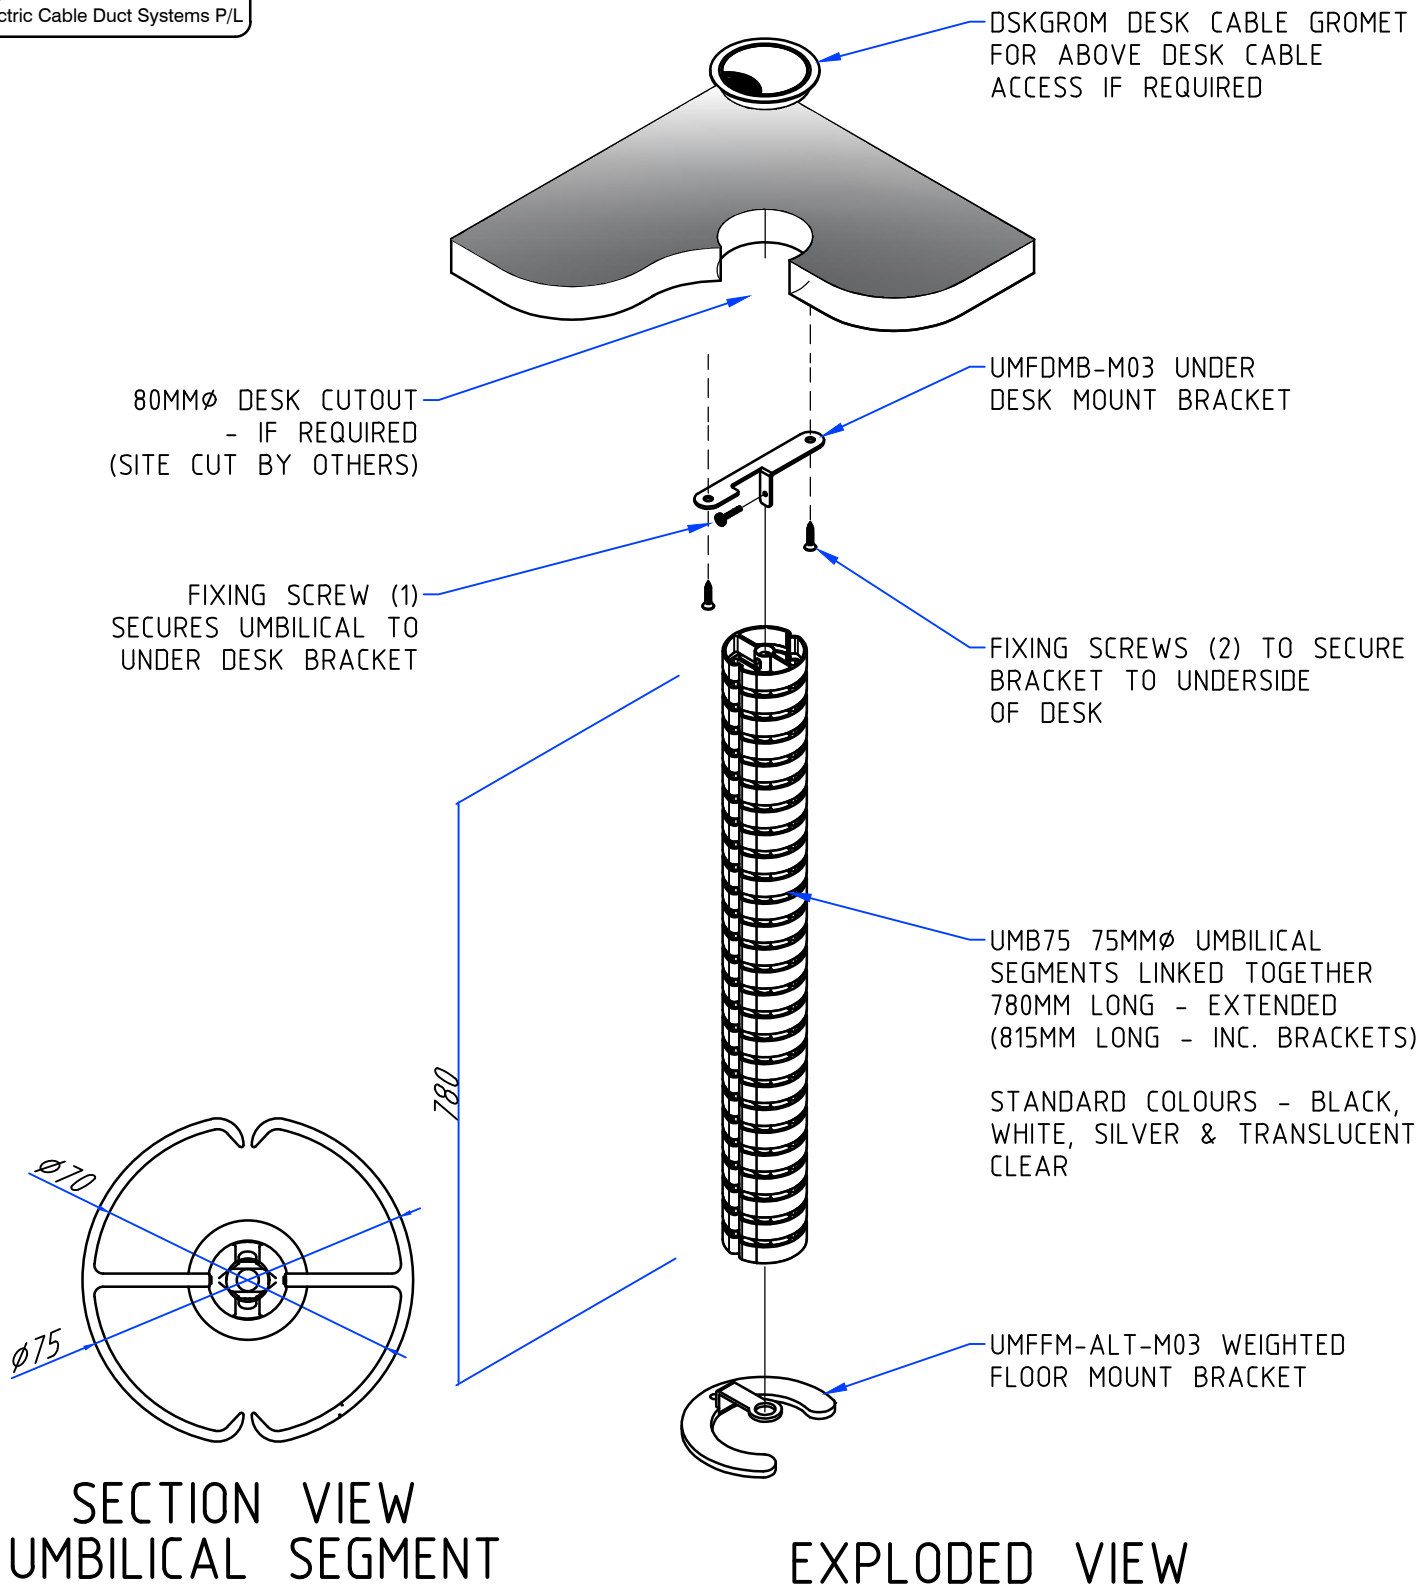

SECTION VIEW
UMBILICAL SEGMENT

EXPLODED VIEW

Skirting Duct
Floor Duct
Wall Duct
Floor Boxes

ECD

Service Posts
Umbilicals
Soft Wiring
Pedestals

Electric Cable Duct Systems Pty. Ltd.
Unit 2/25-37 Chapman Street, Blackburn North. VIC. 3130
Tel: (03) 9890 6646 www.ecd.net.au

SCALE: NTS	DRAWING: **'FREEWAY' UMBILICAL**	PROJECT:	
DATE: 7.06.18	**UMF780 UNDER DESK UMBILICAL**	CAT.	UMF780
DRAWN: W.P.	780MM LONG 2 DIVISION UMBILICAL SEGMENTS c/w- UNDER DESK MOUNT BRACKET & WEIGHTED FLOOR MOUNT BRACKET	DWG. NO:	D01
CHECKED:		REV. -	ISSUE. 1

CAD File: V:\AutoCAD Drawings\Information Drawings\10-OTHER\UMBILICALS\UMF-UMBILICAL.dwg